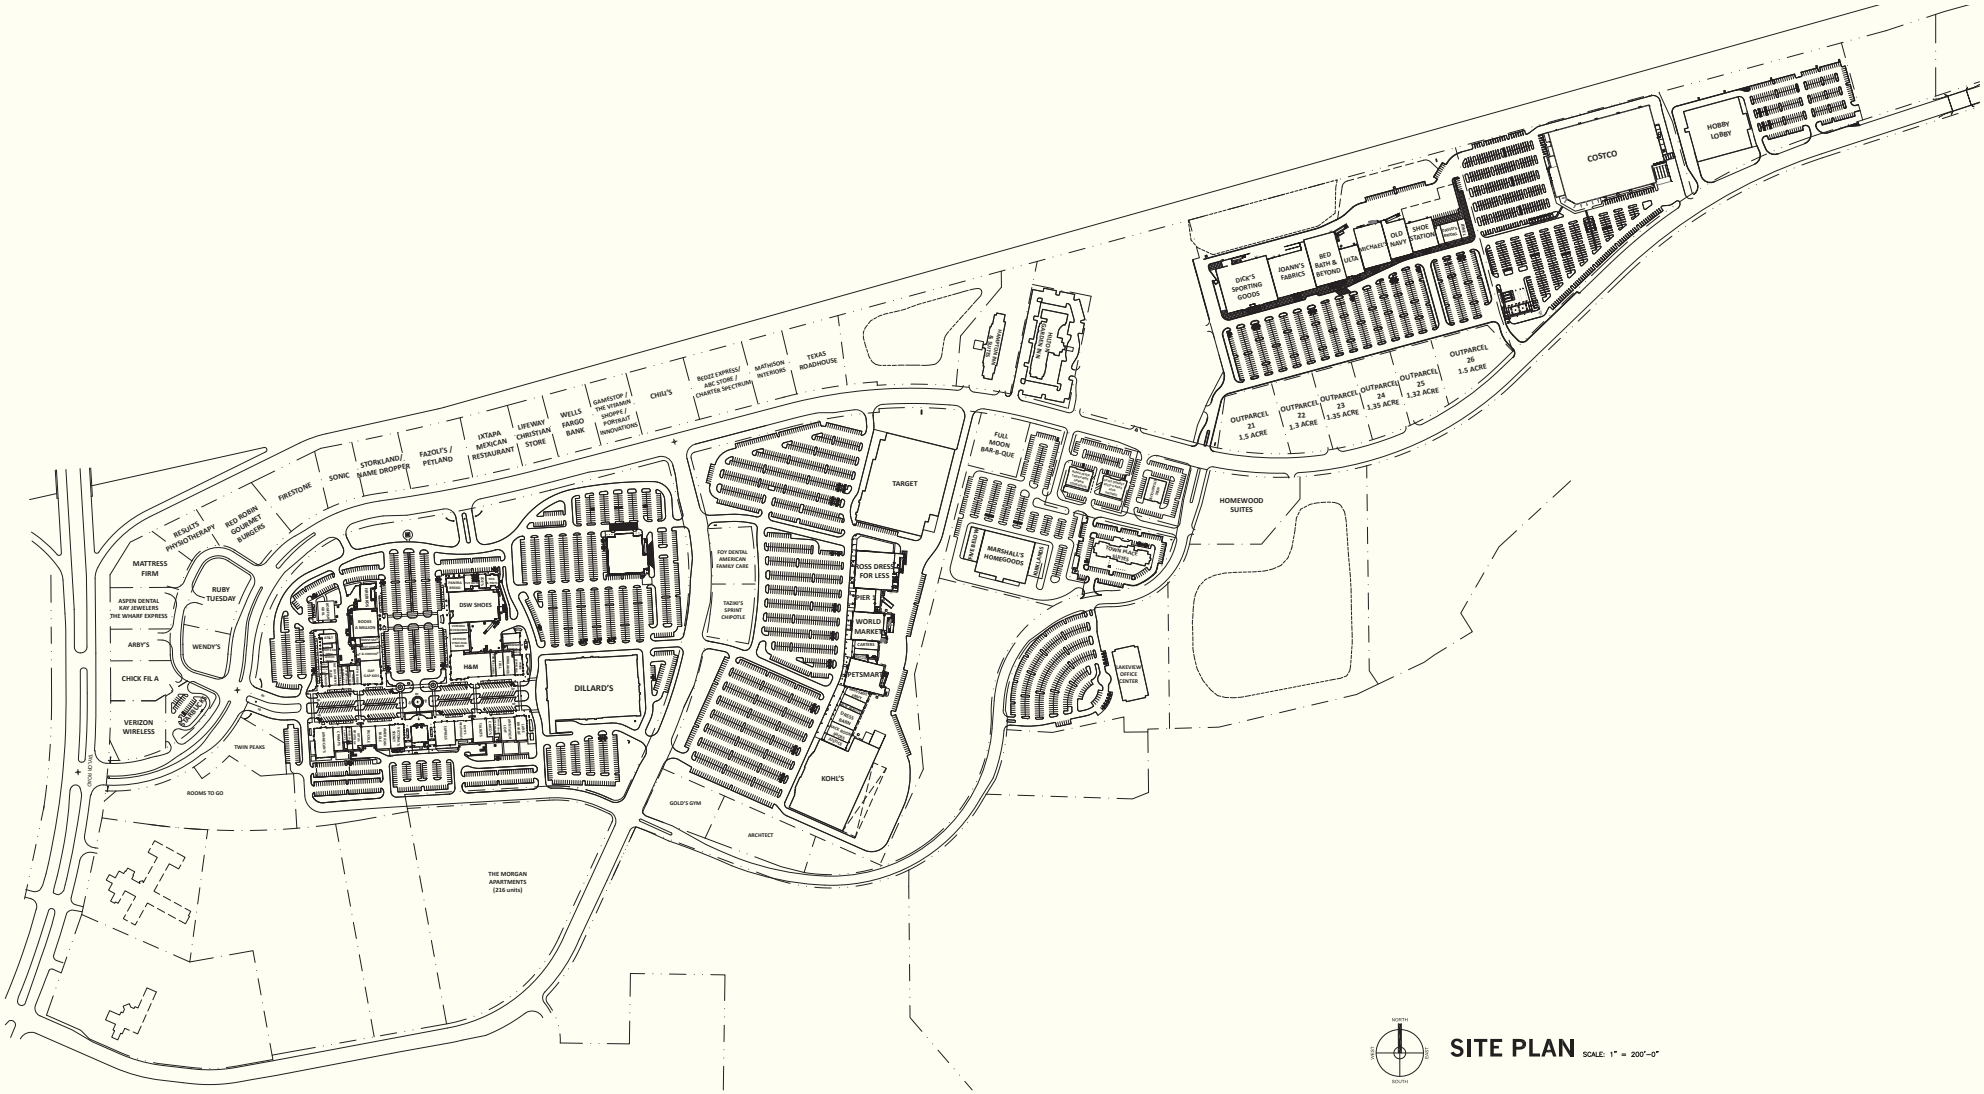

SITE PLAN SCALE: 1" = 200'-0"

EASTCHASE OUTPARCELS

SITE PLAN

Jim Wilson & Associates, LLC
2660 EastChase Lane, Suite 100, Montgomery, Alabama 36117-7024
334 260 2500 (t) | 334 260 2533 (f) | info@jwamalls.com